


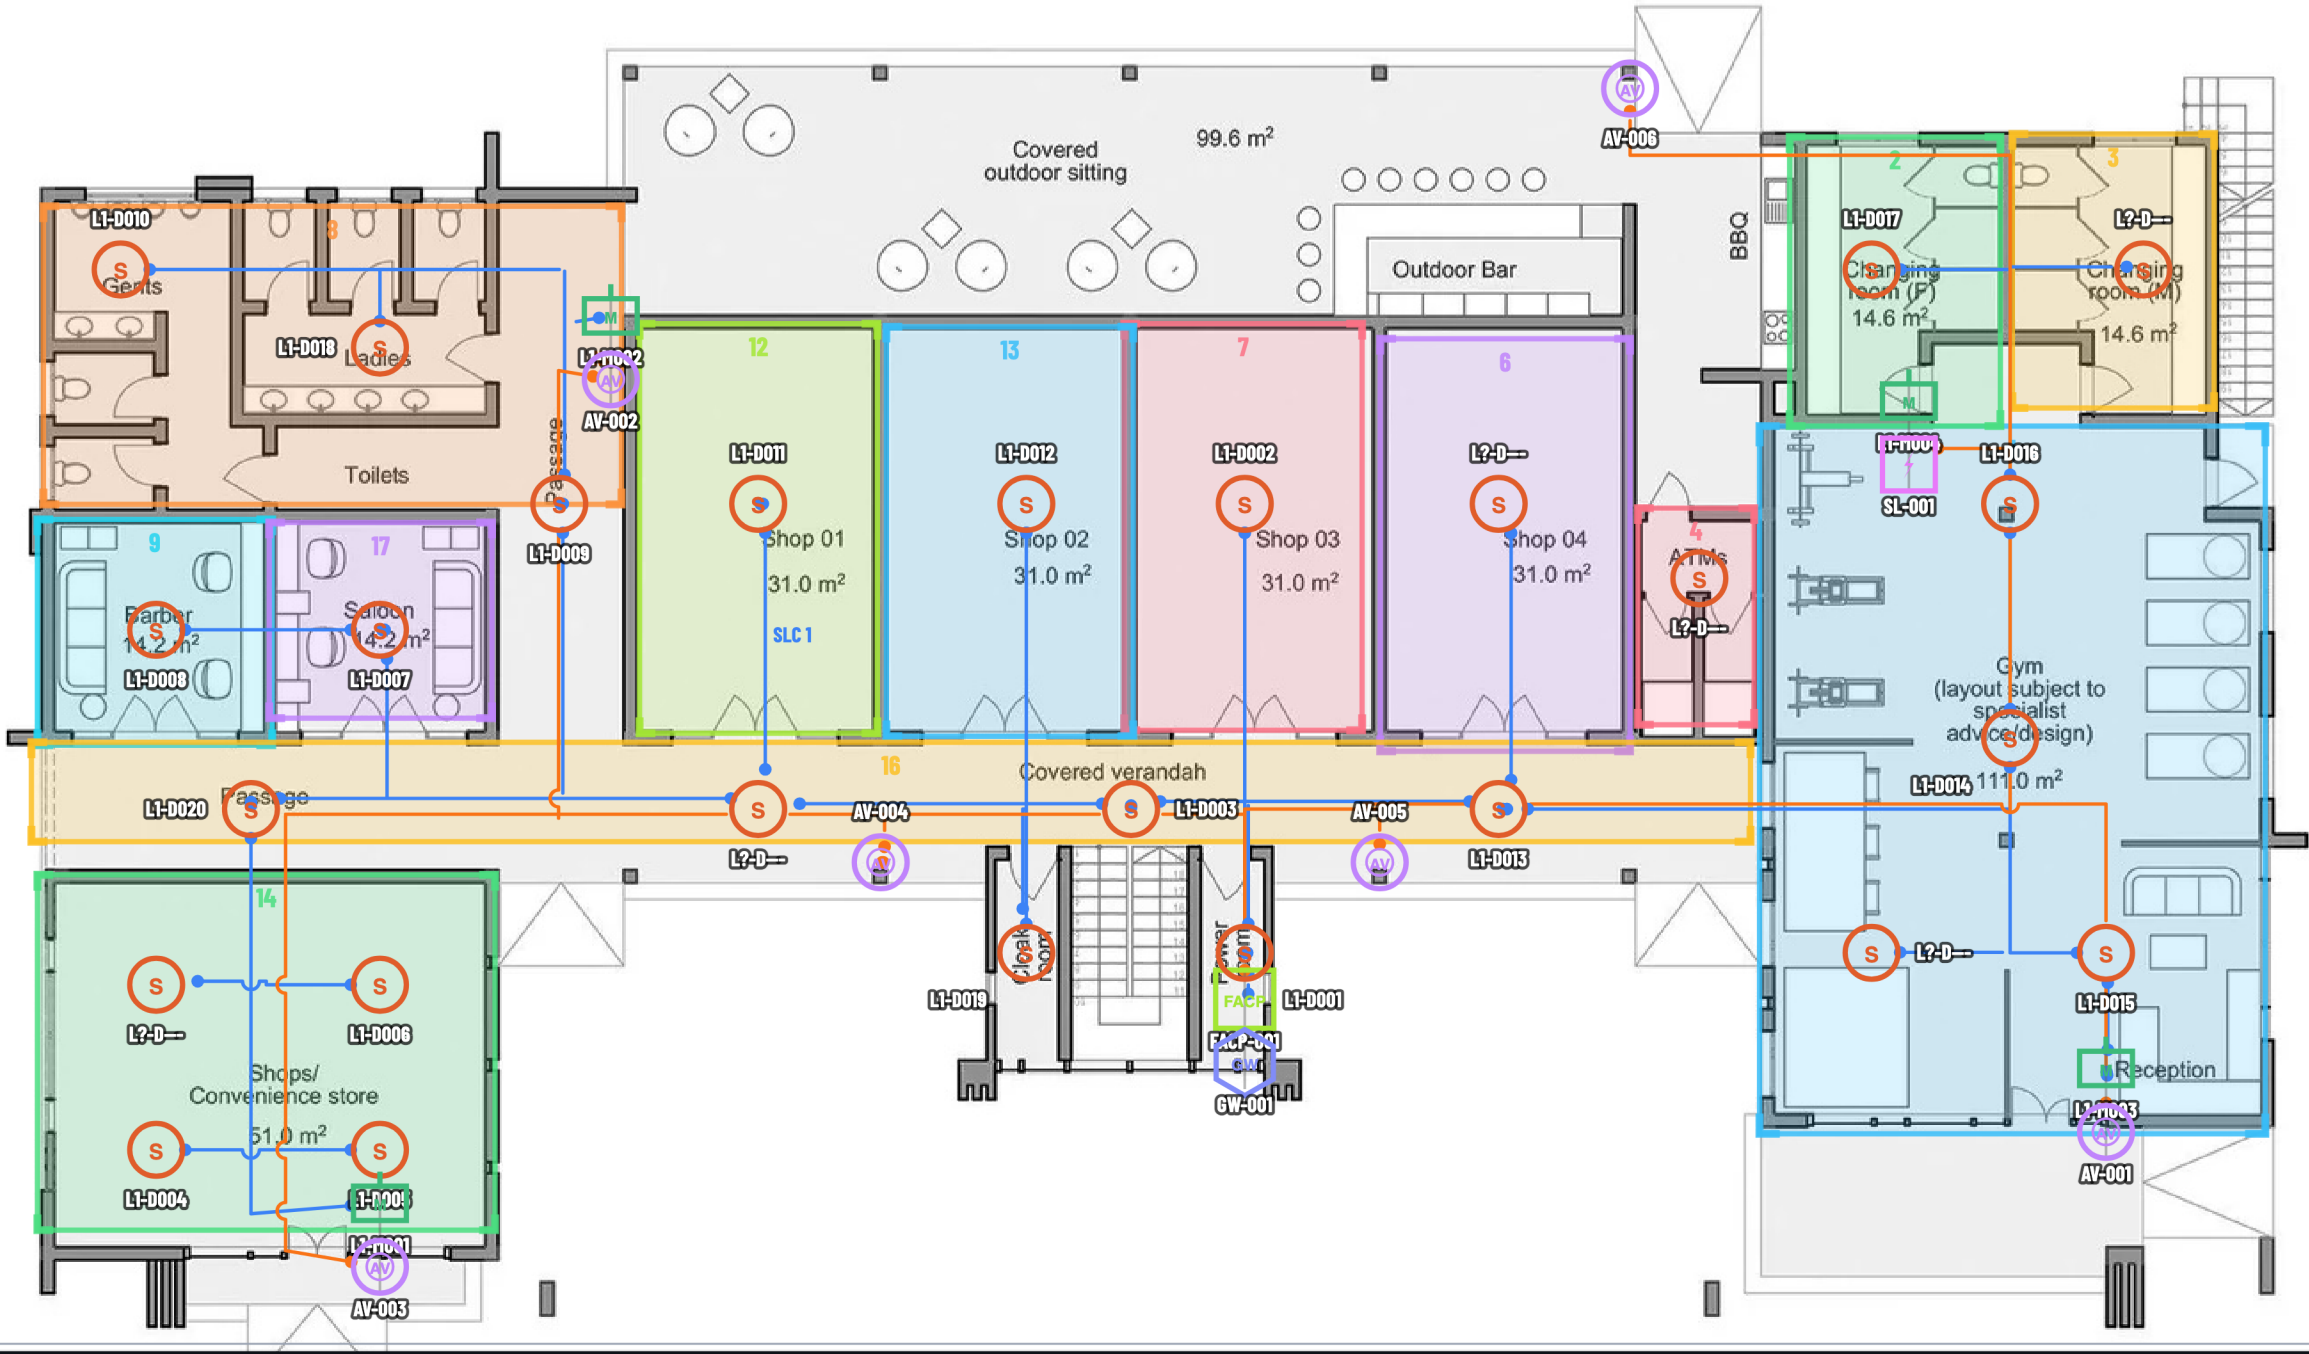

DEVICE SCHEDULE		
TOTAL DEVICES		39
Smoke Detector		26
Horn Strobe		6
Manual Pull Station		4
Fire Alarm Control Panel (FACP)		1
Strobe		1
Network Gateway		1

WIRING CIRCUITS		
SLC 1		SLC
439 ft / 134 m · 18 AWG		
NAC 1		NAC
246 ft / 75 m · 18 AWG		

DEVICE LEGEND:

Smoke Detector

Horn Strobe

Manual Pull Station

Fire Alarm Control Panel (FACP)

Strobe

Network Gateway